The engineer expressly reserves the exclusive common law copyright and property rights to these drawings which may not be reproduced, changed or copied in any form or manner, nor are they to be assigned to any party without the engineers written consent.







TURBIDITY BARRIER DETAIL
N.T.S.




CROSS SECTION A
SCALE: 1"=5'

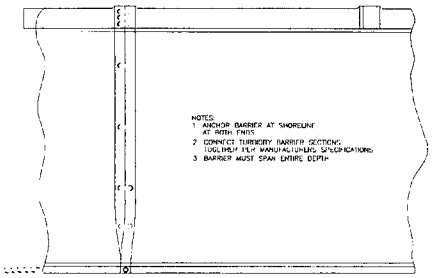


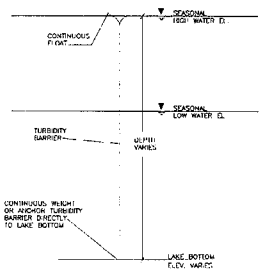CROSS SECTION C
SCALE: 1"=5'

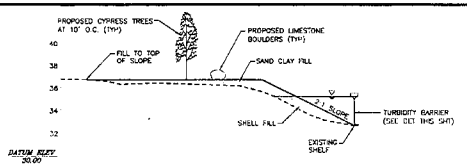


CROSS SECTION B
SCALE: 1"=5'

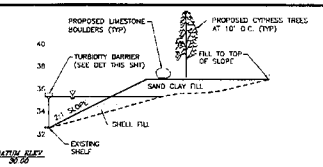


RESTORATION DETAIL/PLANTING PLAN
SCALE: 1"=20'

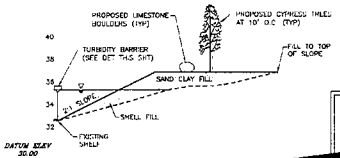


AERIAL SITE
SCALE: 1"=100'

**Description of Lot 13:**
That part of the Northwest 1/4 of Section 15, Township 19 South, Range 21 East, Sumter County, Florida, described as follows: From the northwest corner of said Northwest 1/4 of Section 15, run S02°57'14"W, along the west boundary of the Northwest 1/4 of Section 15, a distance of 326.41 feet; thence S37°10'31"E, a distance of 802.04 feet, to the Point of Beginning of Lot 13, from said Point of Beginning, continue S37°10'31"E, a distance of 666.63 feet; thence S52°49'29"W, a distance of 895.50 feet, more or less, to the waters on the east side of the Withlacoochee River; thence Northeasterly, Northerly and Northwesterly, along said waters, to a point that is S52°49'29"W, a distance of 823.16 feet, more or less, from the Point of Beginning, thence N52°49'29"E, a distance of 823.16 feet, more or less, to the Point of Beginning and end of this description. Area described contains 10.07 acres, more or less.

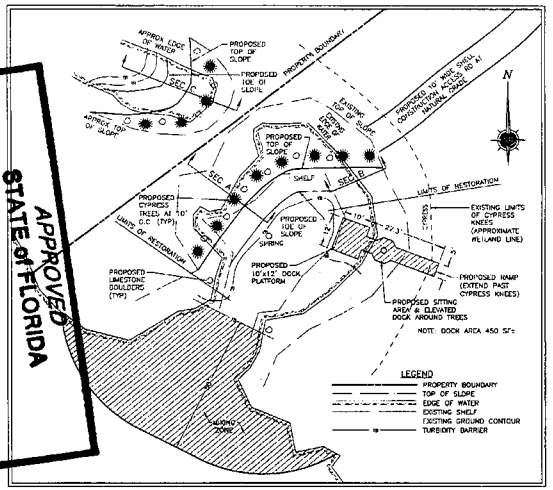


LOCATION MAP — SUMTER COUNTY, FLORIDA
SEC 15, TWP 19S, RGE 21E

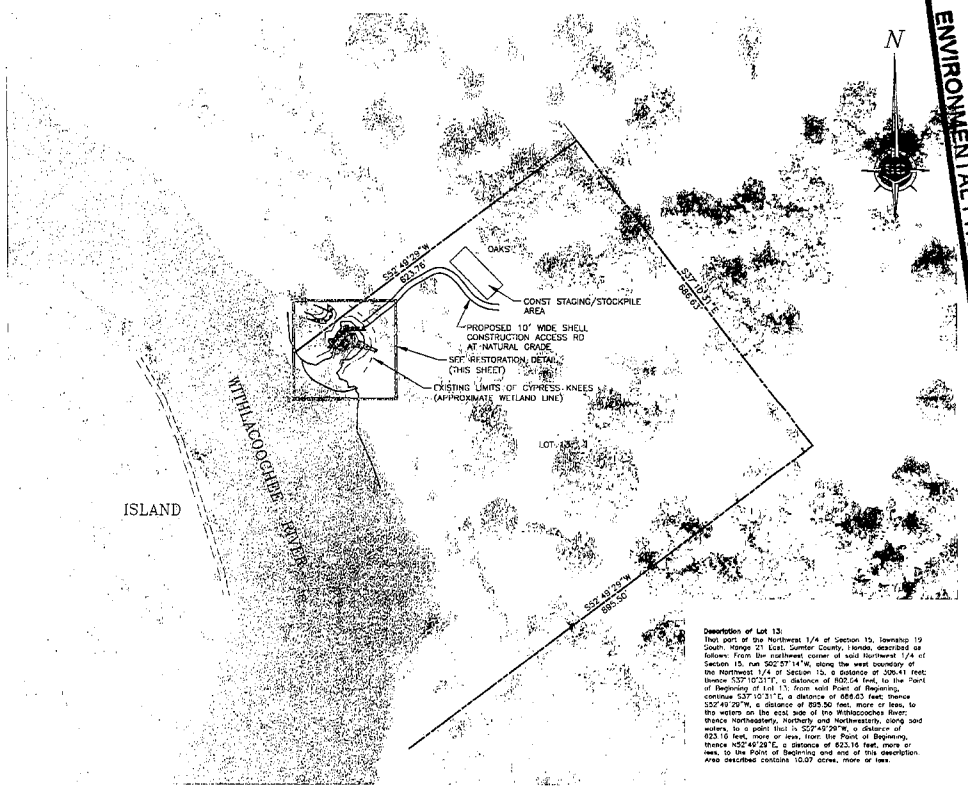APPROVED
STATE of FLORIDA
DEPARTMENT of
ENVIRONMENTAL PROTECTION
MAY 10 2012

DAVID W. SPRINGSTEAD, P.E.
FLORIDA REGISTRATION NO. 48229

| REV. BY: | DESCRIPTION | DATE: | DRAWN |
|---|---|---|---|
| JRH | REV PER FDEP RAI | 2/28/12 | JRH |
| JRH | REV PER FDEP MTG IN FIELD. | 11/16/11 | |

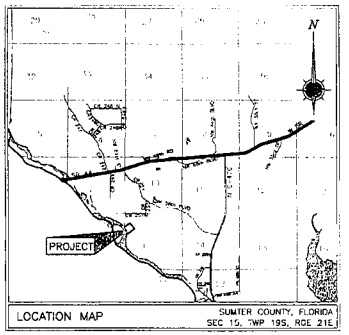CLIENT: DEAN ENVIRONMENTAL SERVICES
PROJECT: WITHLACOOCHEE RIVER SPRING RESTORATION
DRAWING: SITE PLAN
1 of 1

Springstead Engineering, inc.
Consulting Engineers
Planners
Surveyors
CA-0001723
LB-0001723
727 South 14th Street
Leesburg, Fl. 34748
(352) 787-1414

| SCALE: | FILE: | DATE: |
|---|---|---|
| AS SHOWN | SPRING RESTO | 9/2011 |
| DESIGN: | DRAWN: | CHECKED: |
| | JRH | |

DRAWING: SITE PLAN
CLIENT: DEAN ENVIRONMENTAL SERVICES SPRING RESTORATION
JOB NO.: 1110031.000 SHEET: 1 OF: 1

5/9/2012