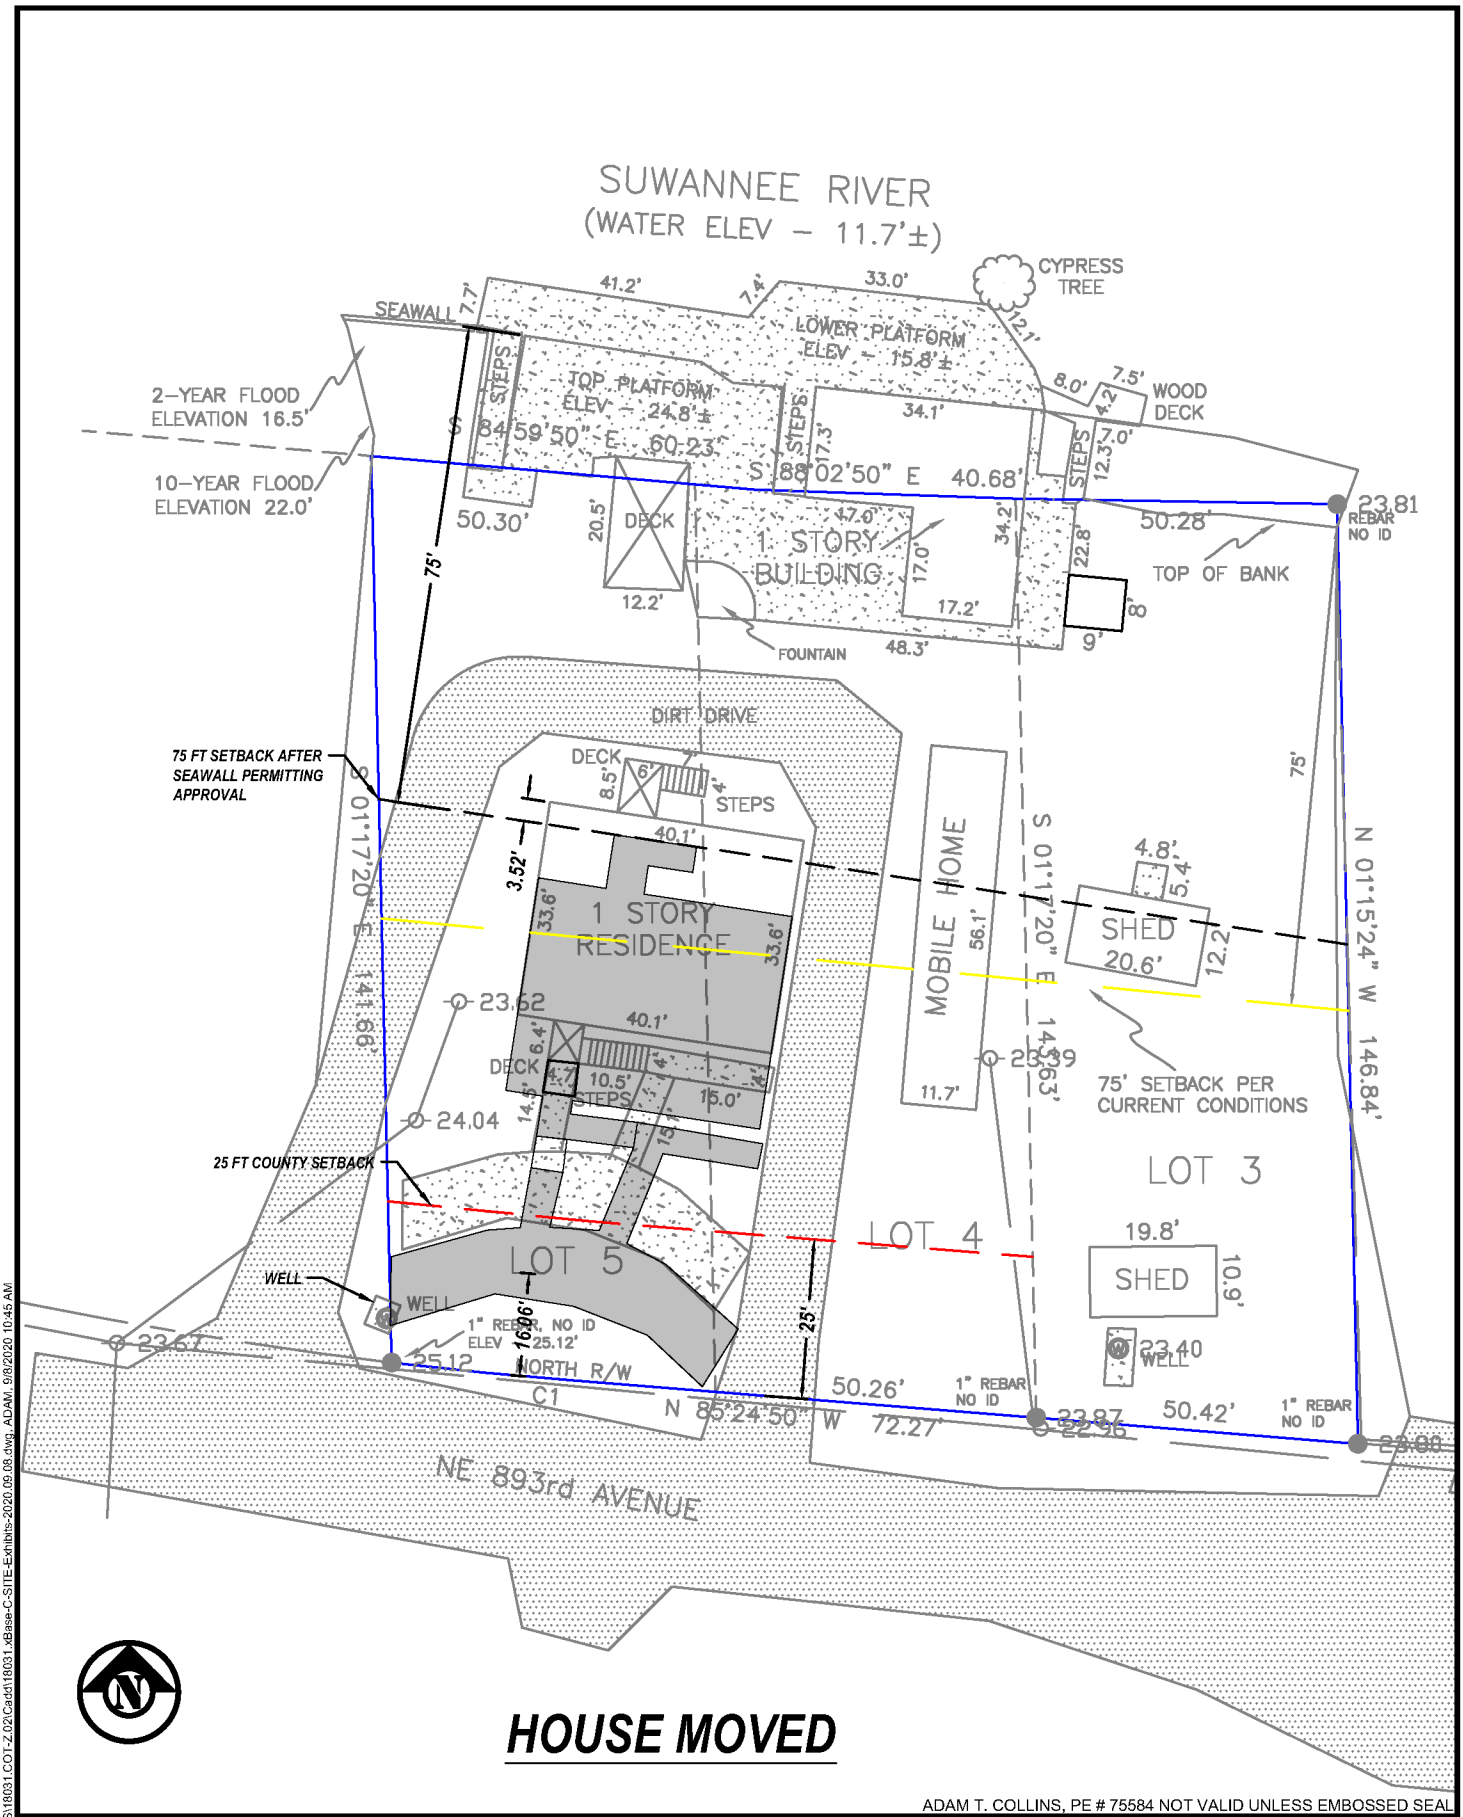

ADAM T. COLLINS, PE # 75584 NOT VALID UNLESS EMBOSSED SEAL

Q:\ACE - PROJECTS\18031 COT-Z.02\Cadd\18031 xBase-C-SITE-Exhibits-2020.09.08.dwg, ADAM, 9/8/2020 10:45 AM

PREPARED BY: ADAM COLLINS ENGINEERING INC. CA #: 31728 P: 850.888.2326 WWW.COLLINSENG.COM	DATE 2020.07.21 DRAWN JBP DESIGNED ATC CHECKED ATC JOB No. 18031	PREPARED FOR: FORREST COTHRON 250 NE 893RD AVE BRANFORD, FL 32008	PROJECT: COTHRON RESIDENCE SHEET: EXHIBIT 1	SHEET: 1