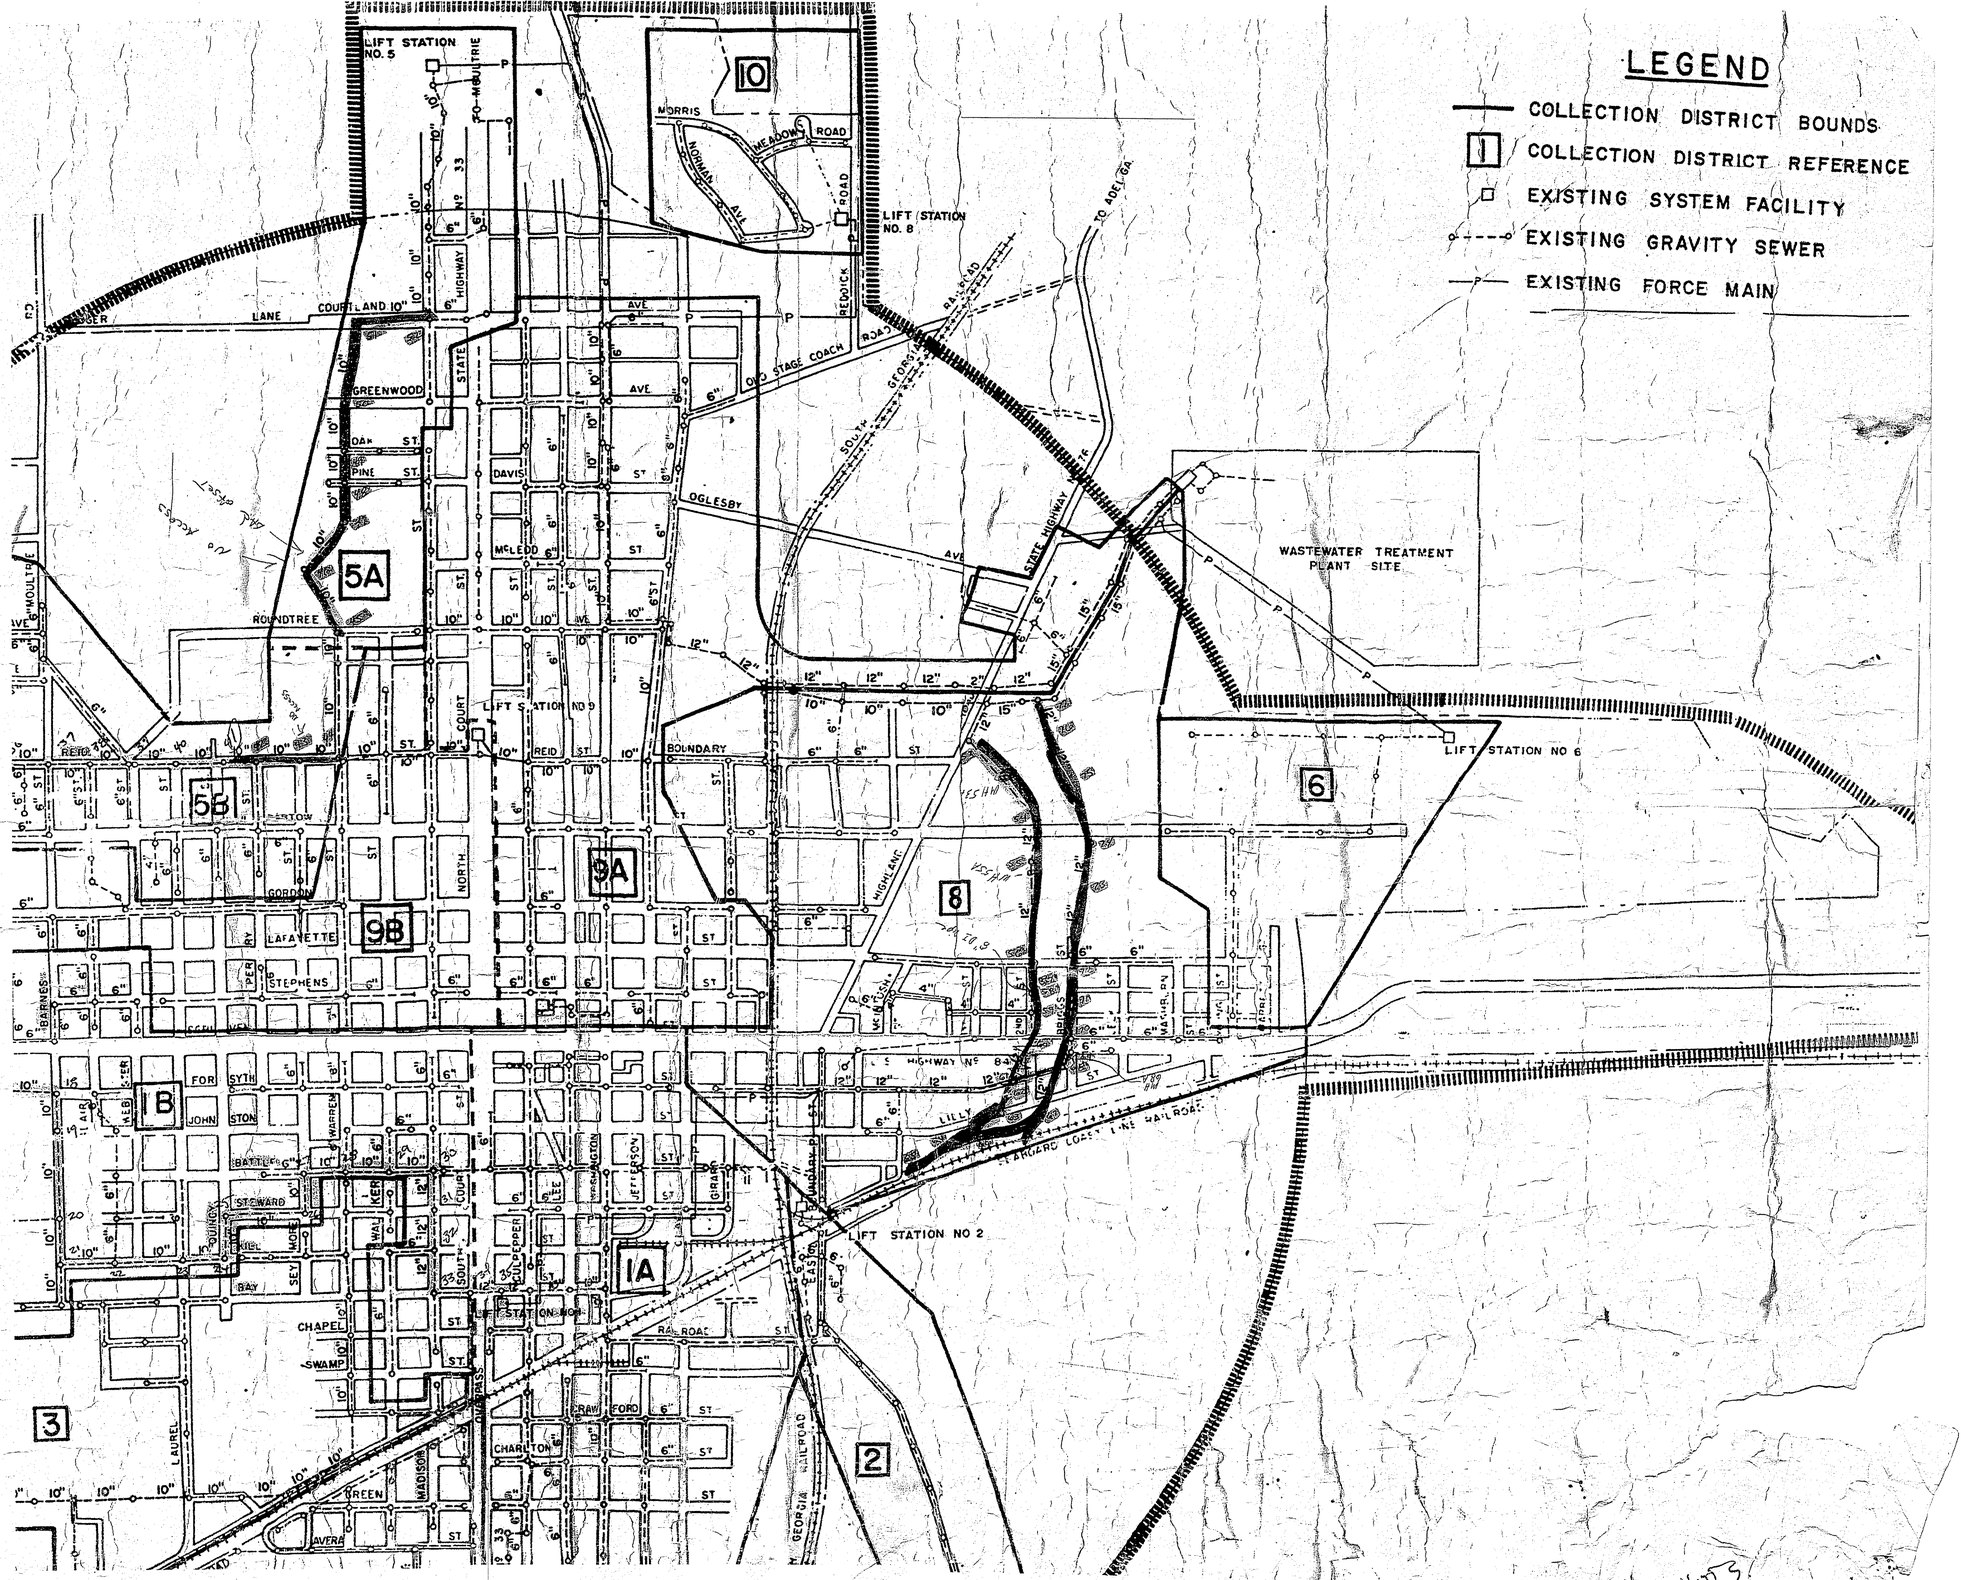
LEGEND
COLLECTION DISTRICT BOUNDS
COLLECTION DISTRICT REFERENCE
EXISTING SYSTEM FACILITY
EXISTING GRAVITY SEWER
EXISTING FORCE MAIN
LIFT STATION NO. 5
LIFT STATION NO. 8
LIFT STATION NO 9
LIFT STATION NO 6
LIFT STATION NO 2
WASTEWATER TREATMENT PLANT SITE
TO ADEL GA.
10
5A
5B
9A
9B
1B
1A
6
8
3
2
MORRIS
MEADOWS
ROAD
NORMAN
AVE.
REDWICK
COURTLAND
LANE
GREENWOOD
OAK ST.
PINE ST.
DAVIS ST.
McLEOD
OGLESBY
ROUNDTREE
REID ST.
BOUNDARY
OLD STAGE COACH ROAD
GEORGIA
SOUTH
STATE HIGHWAY
RAILROAD
HIGHWAY No 84
STANDARD OIL LINE RAILROAD
CHAPEL
SWAMP
CHARLTON
RAW FORD
LAUREL
GREEN
AVERA
GORDON
LAFAYETTE
STEPHENS
BARNES
FORSYTH
JOHNSTON
BATTLE
STWARD
QUINCY
BAY
MADISON
NORTH
HIGHLAND
BRICKS
MASHBURN
LILLY
JEFFERSON
WASHINGTON
LEE
GIRARD
CULPEPPER
WARREN
SOUTH
COURT
ST