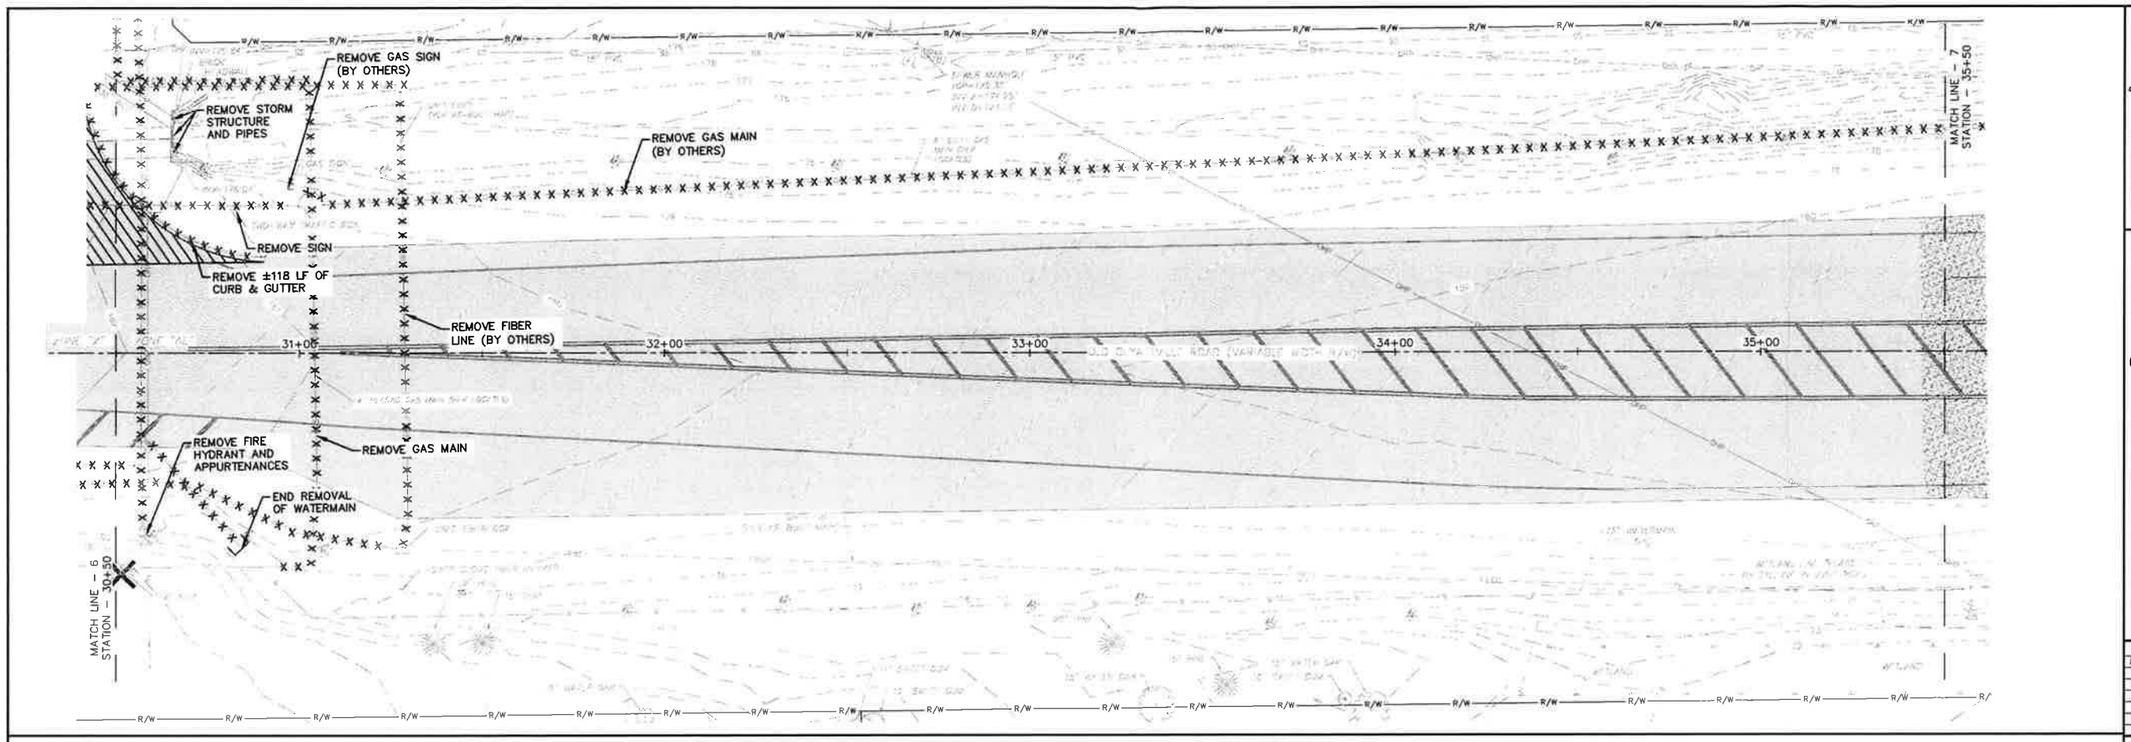

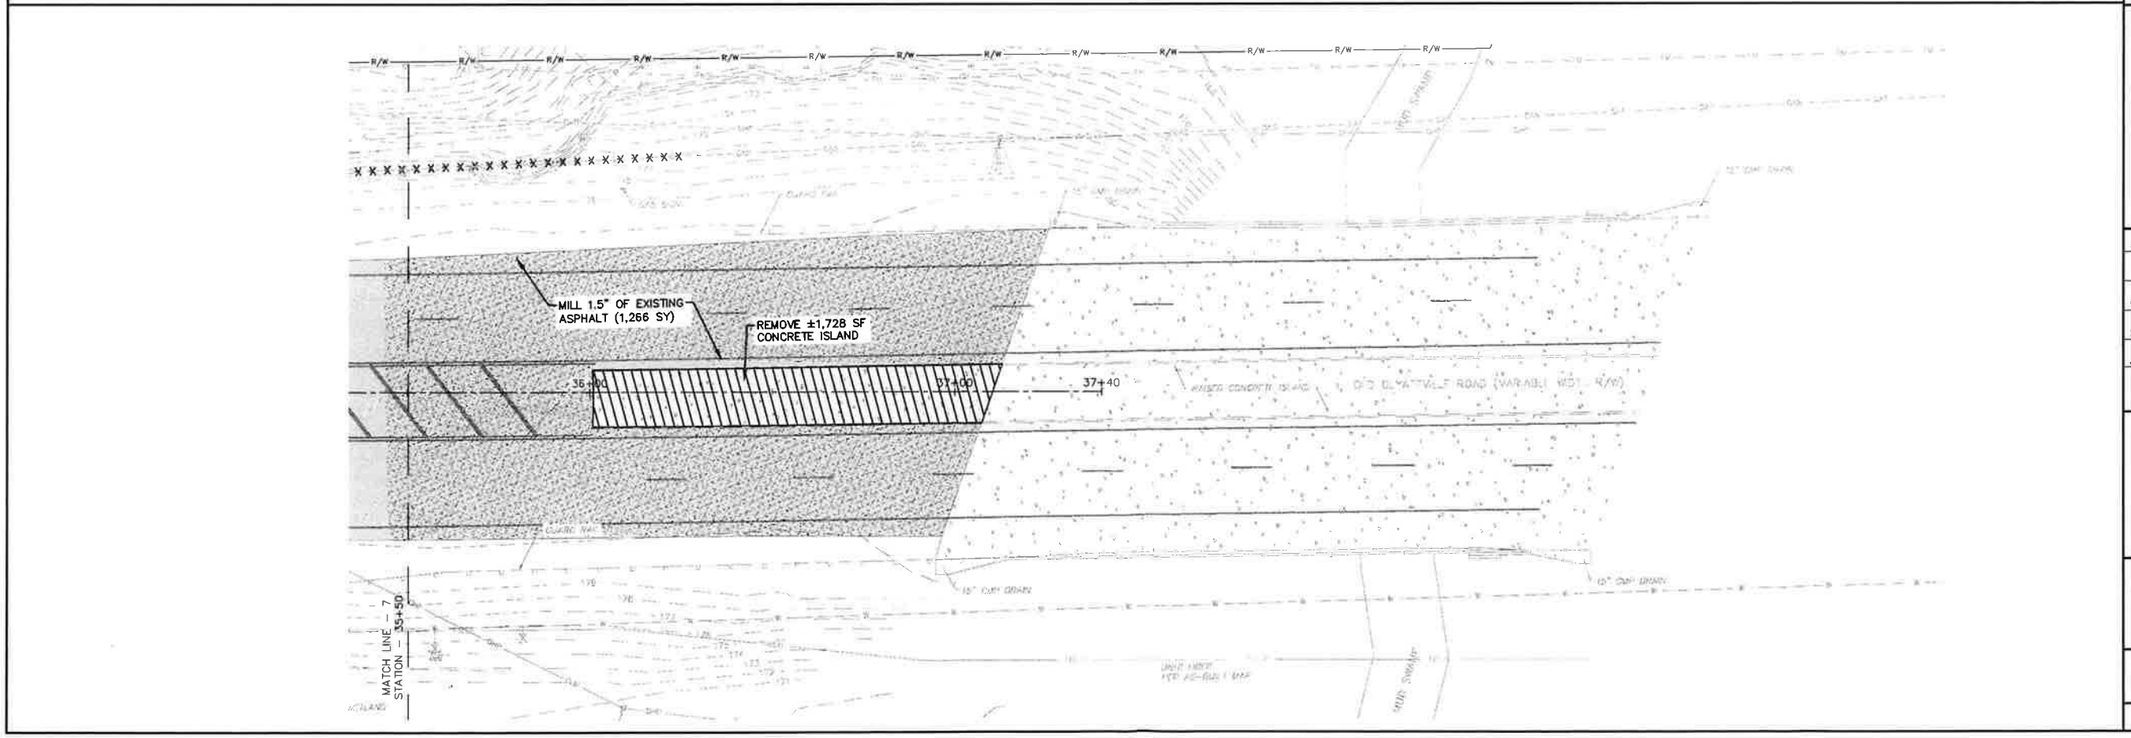

LEA
CIVIL • AGRICULTURAL • ENVIRONMENTAL
GA CORP# 0419099
FL CORP# F04000002135
P.O. Box 2830
3998 Inner Perimeter Road
Valdosta, GA 31604
Telephone: 229-253-0900
Fax: 229-253-1842
E-mail: lea@lea-pc.com

OLD CLYATTVILLE ROAD WIDENING PI#0016285

LAND LOT 64 & 29 OF THE
11TH LAND DISTRICT
CITY OF VALDOSTA
LOWNDES COUNTY
STATE OF GEORGIA

REVISIONS	
DATE	DESCRIPTION

GRAPHIC SCALE
0 10 20 40
(IN FEET)
1 INCH = 20 FEET

NORTH

SCALE:	1"=20'
DESIGNED BY:	DEA
CHECKED BY:	MCM
SUBMITTAL DATE:	03-24-23
JOB NO.	0026-40

THESE DRAWINGS ARE THE PROPERTY OF THE ENGINEER AND MAY NOT BE REPRODUCED OR REUSED WITHOUT PERMISSION AND CREDIT. © LEA, PC 2023

GEORGIA REGISTERED PROFESSIONAL ENGINEER MICHAEL CLAYTON MILLIGAN DRAFT

GSWCC LEVEL II CERT. #49262

EXISTING SURVEY (STA 30+50 - END)

11-004

S:\0026-40 (City of Valdosta, Old Clyattville Road Widening)\DWG-PRODUCTION\11-001-Existing Survey.dwg 6/7/2023 1:59 PM