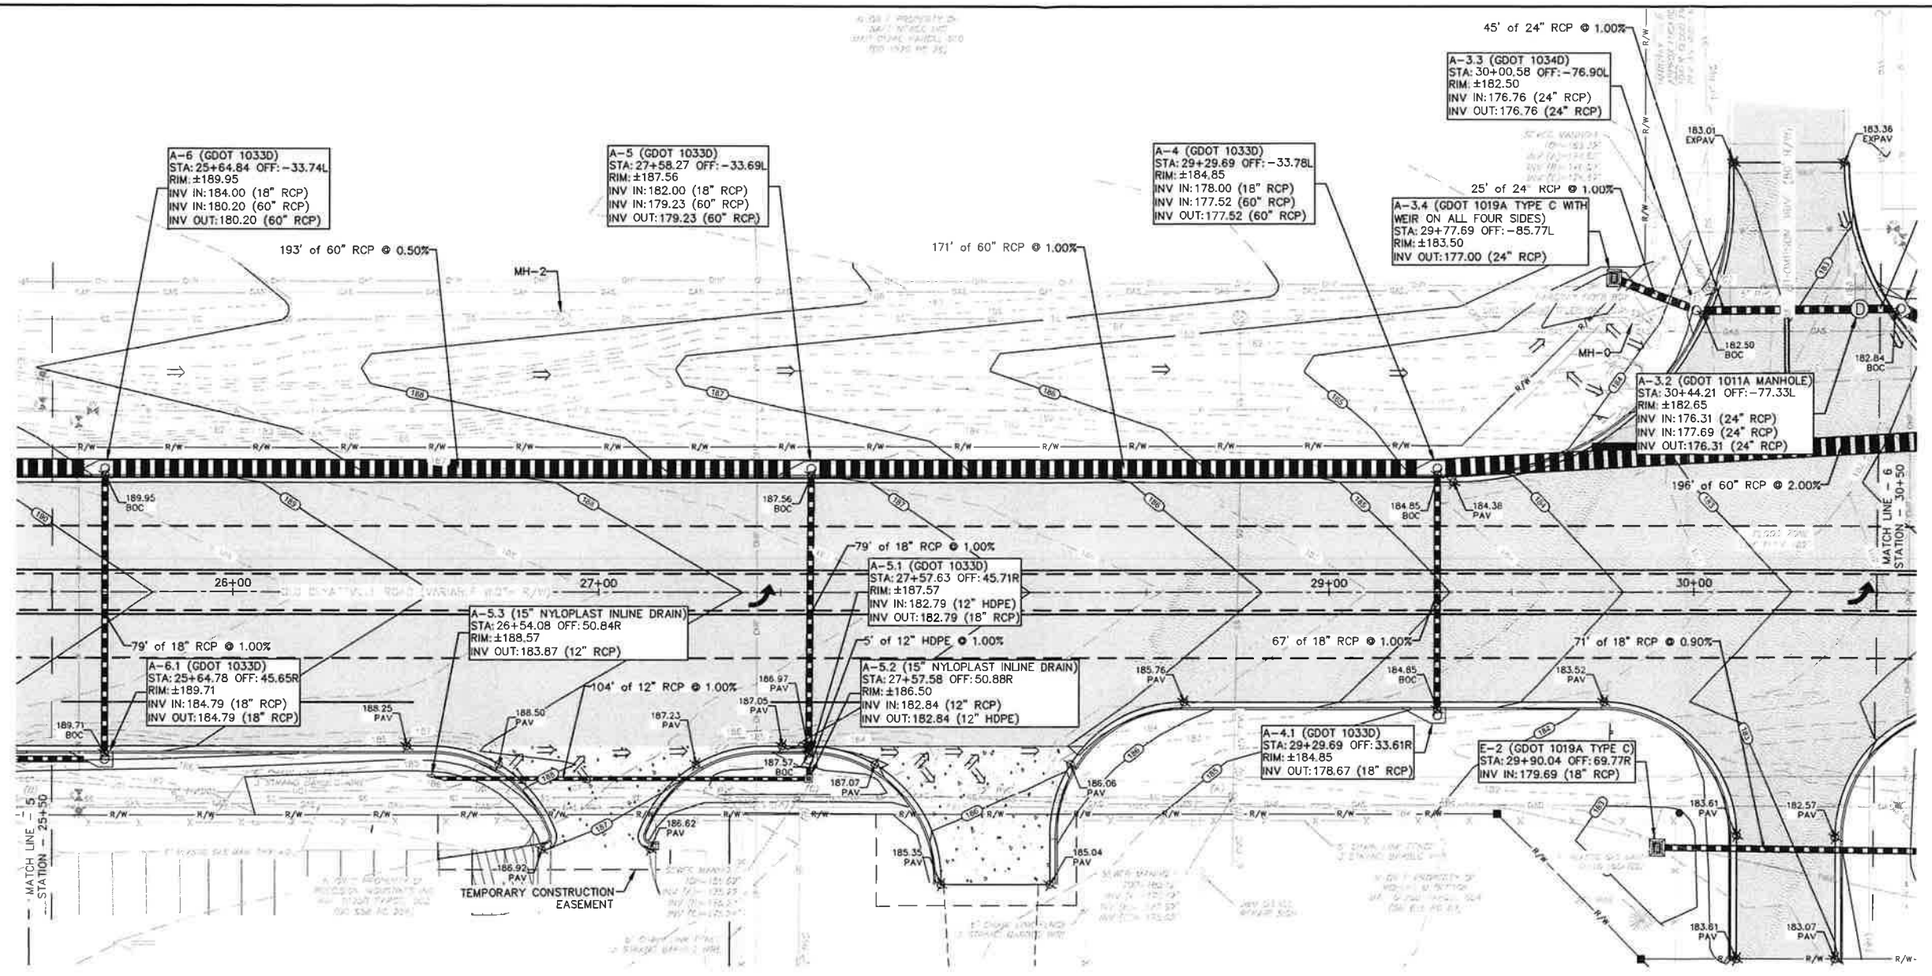

LEA
CIVIL • AGRICULTURAL • ENVIRONMENTAL

GA CORP# 0419099
FL CORP# F04000002135
P.O. Box 2630
3998 Inner Perimeter Road
Valdosta, GA 31604
Telephone: 229-253-0900
Fax: 229-253-1942
E-mail lea@lea-pc.com

OLD CLYATTVILLE ROAD WIDENING PI#0016285

LAND LOT 64 & 29 OF THE
11TH LAND DISTRICT
CITY OF VALDOSTA
LOWNDES COUNTY
STATE OF GEORGIA

REVISIONS	
DATE	DESCRIPTION

GRAPHIC SCALE

0 10 20 40

(IN FEET)
1 INCH = 20 FEET (HOR)
1 INCH = 4 FEET (VERT)

20 FT

SCALE:	1"=20'
DESIGNED BY:	DEA
CHECKED BY:	MCM
SUBMITTAL DATE:	03-24-23
JOB NO.	0026-40

THESE DRAWINGS ARE THE PROPERTY OF THE ENGINEER AND MAY NOT BE REPRODUCED OR REUSED WITHOUT PERMISSION AND CREDIT. - LEA, PC 2023

GEORGIA REGISTERED PROFESSIONAL ENGINEER CLAYTON MELTABARGER DRAFT

GSWCC LEVEL II CERT. #49262

MAINLINE PROFILE (STA 25+50 - 30+50)

15-006

19 OF 74 SHEETS

S:\0026-40 (City of Valdosta, Old Clyattville Road Widening)\CMC-PRODUCTION\15-Mainline Profile.dwg 4/7/2023 2:10 PM