MAINLINE TRACK (Little River – MP 360.90 to Hialeah Yard – MP 369.20)

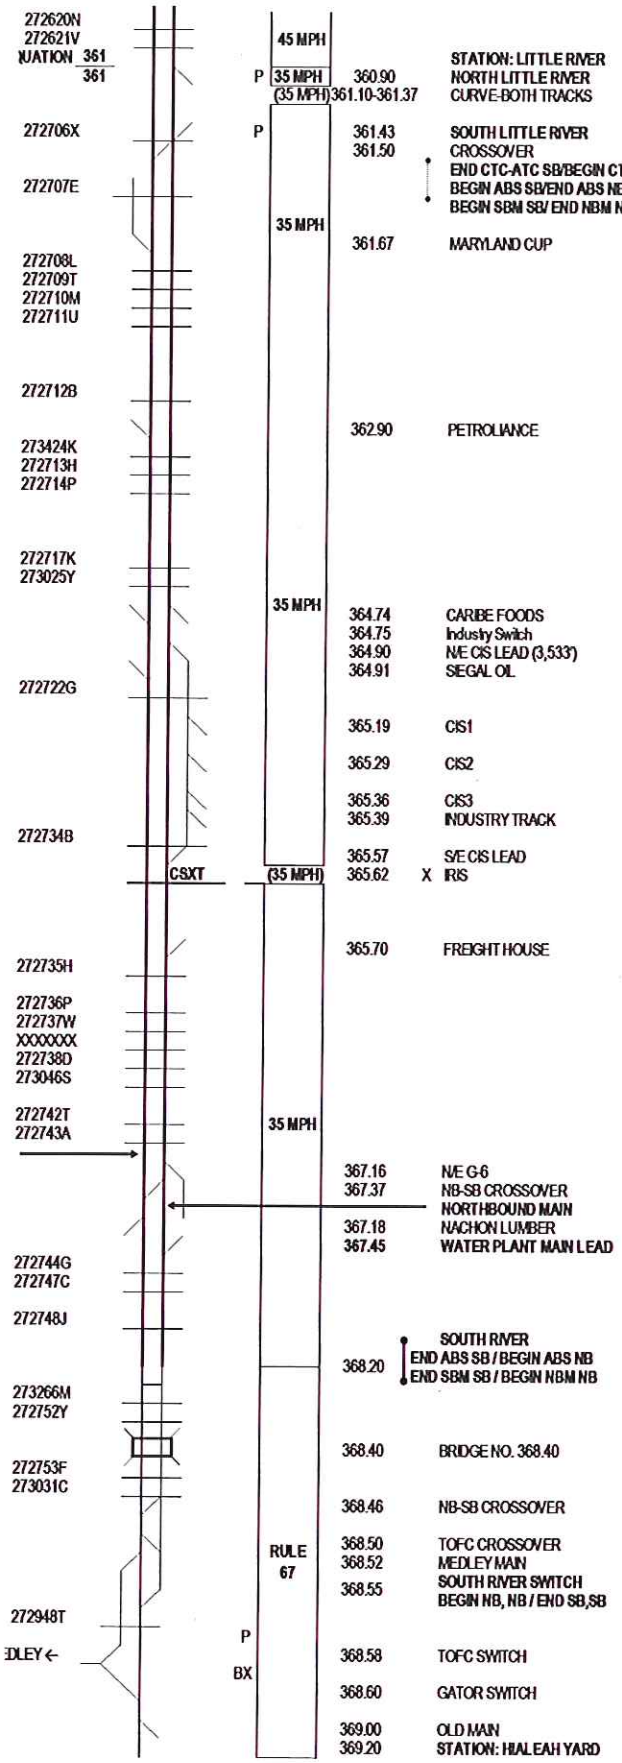

LITTLE RIVER
FEC MP. 360.90

IRIS INTERLOCKING
FEC MP. 365.62

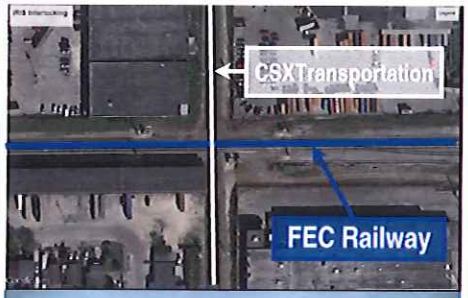

HIALEAH YARD
MP. 369.20